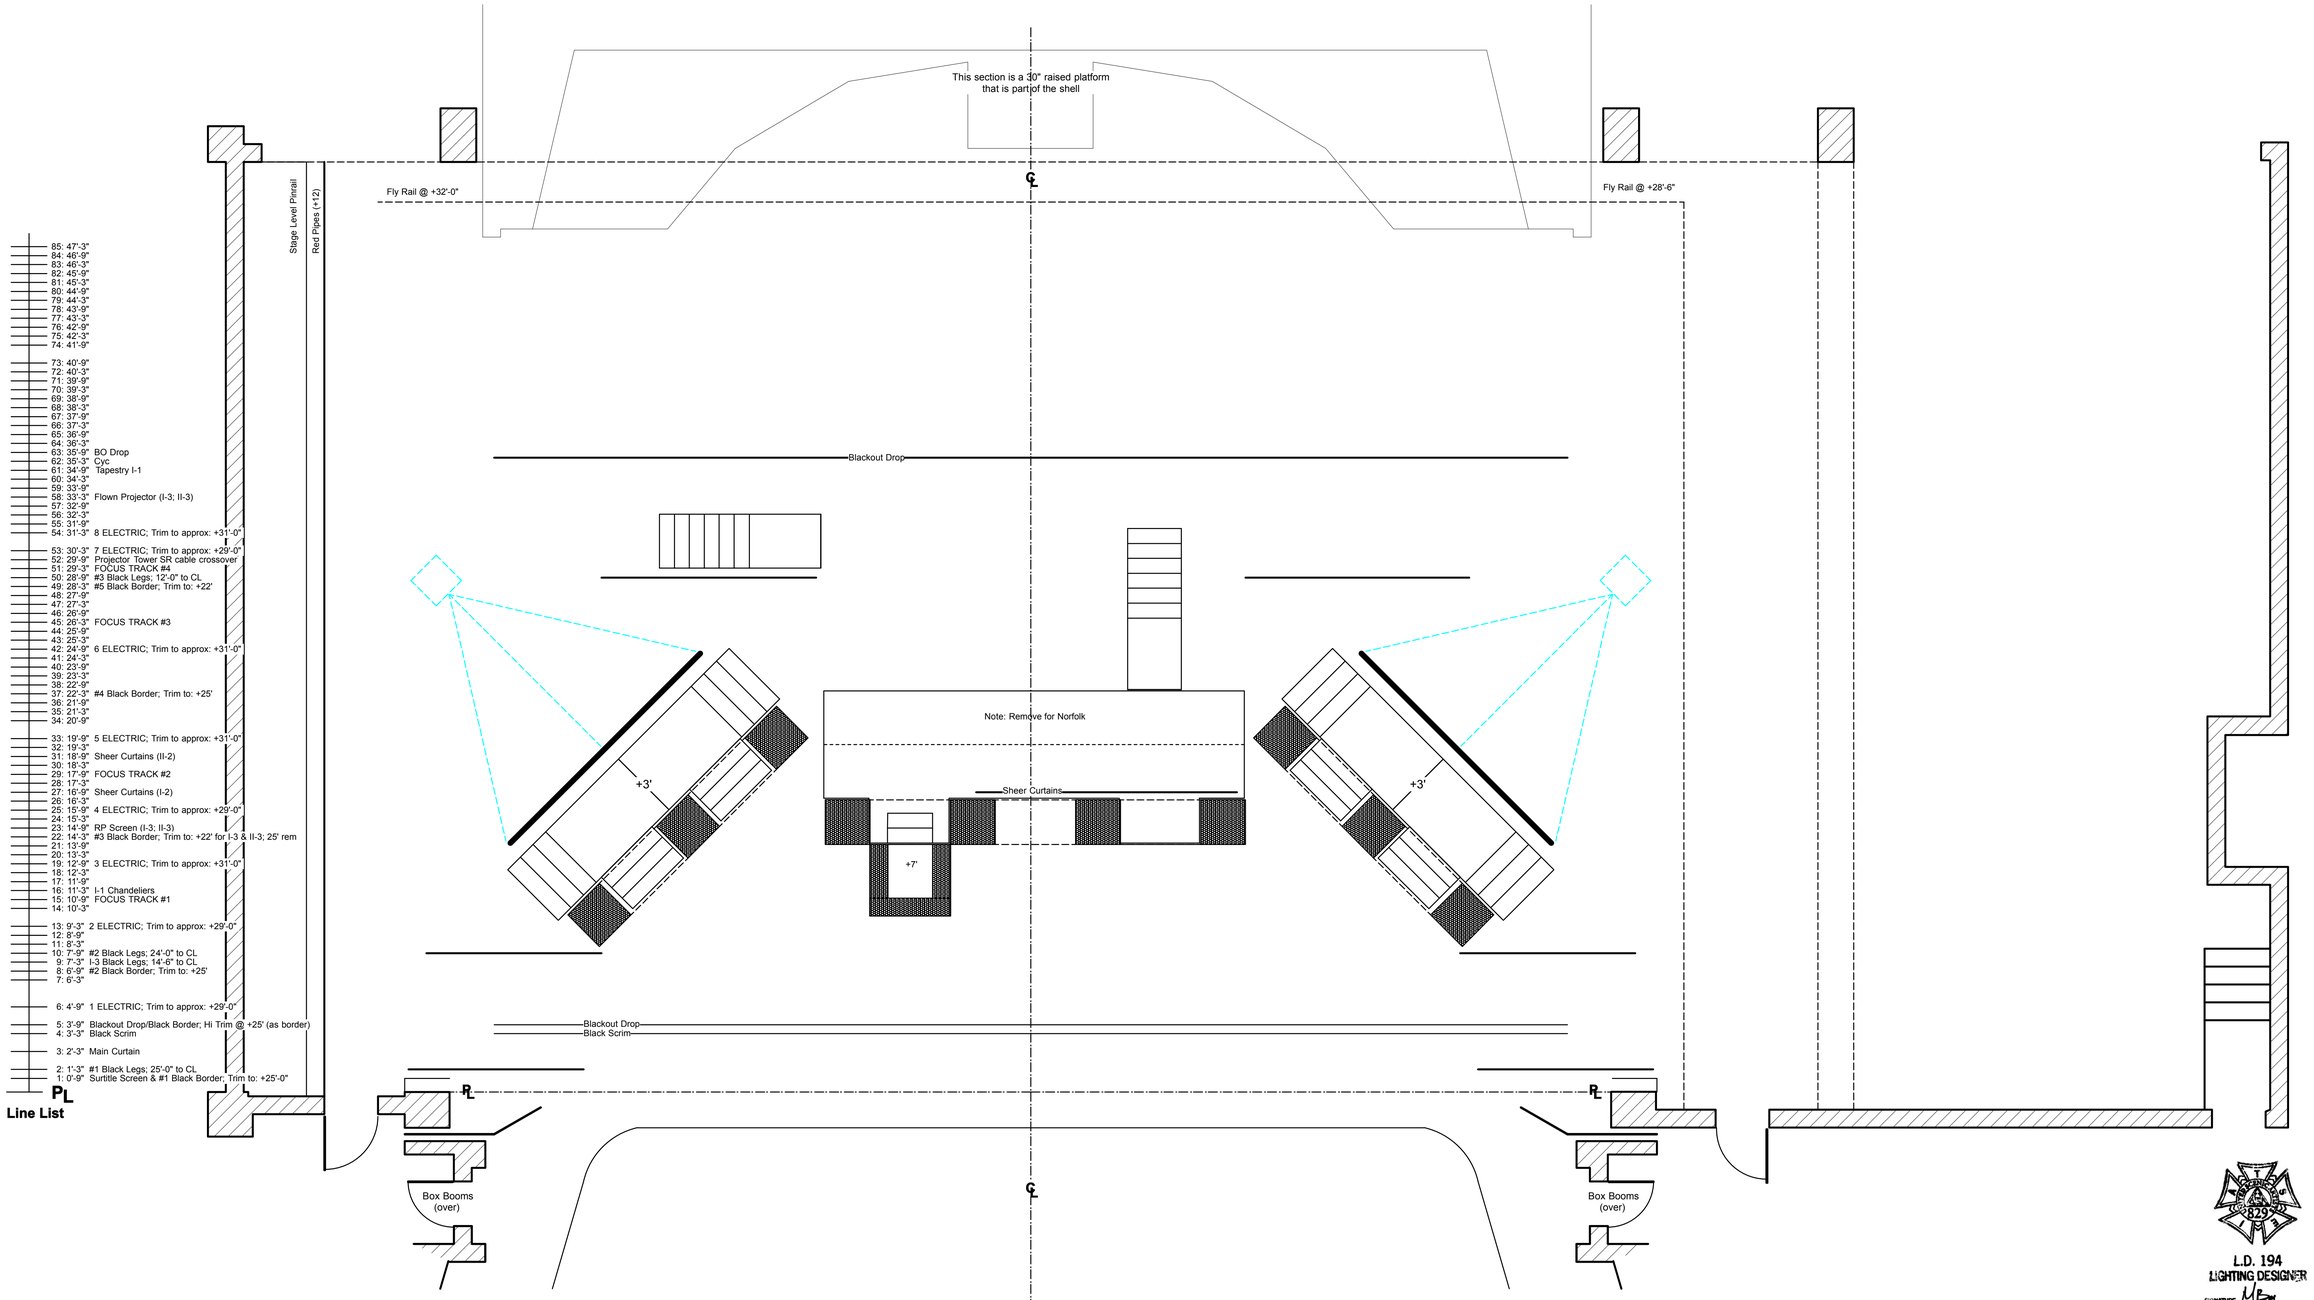

L.D. 194
LIGHTING DESIGNER
SIGNATURE

Opera Carolina
Belk Theater--NCBPAC

ROMEO ET JULIETTE

I-2: Juliet's Garden 1/4" = 1'-0"

Scenery by: Bernard Uzan & Michael Baumgarten
Directed by: Bernard Uzan
Lighting and Projections by: Michael Baumgarten
Plate 3 of 7

REV. 17 November 2015