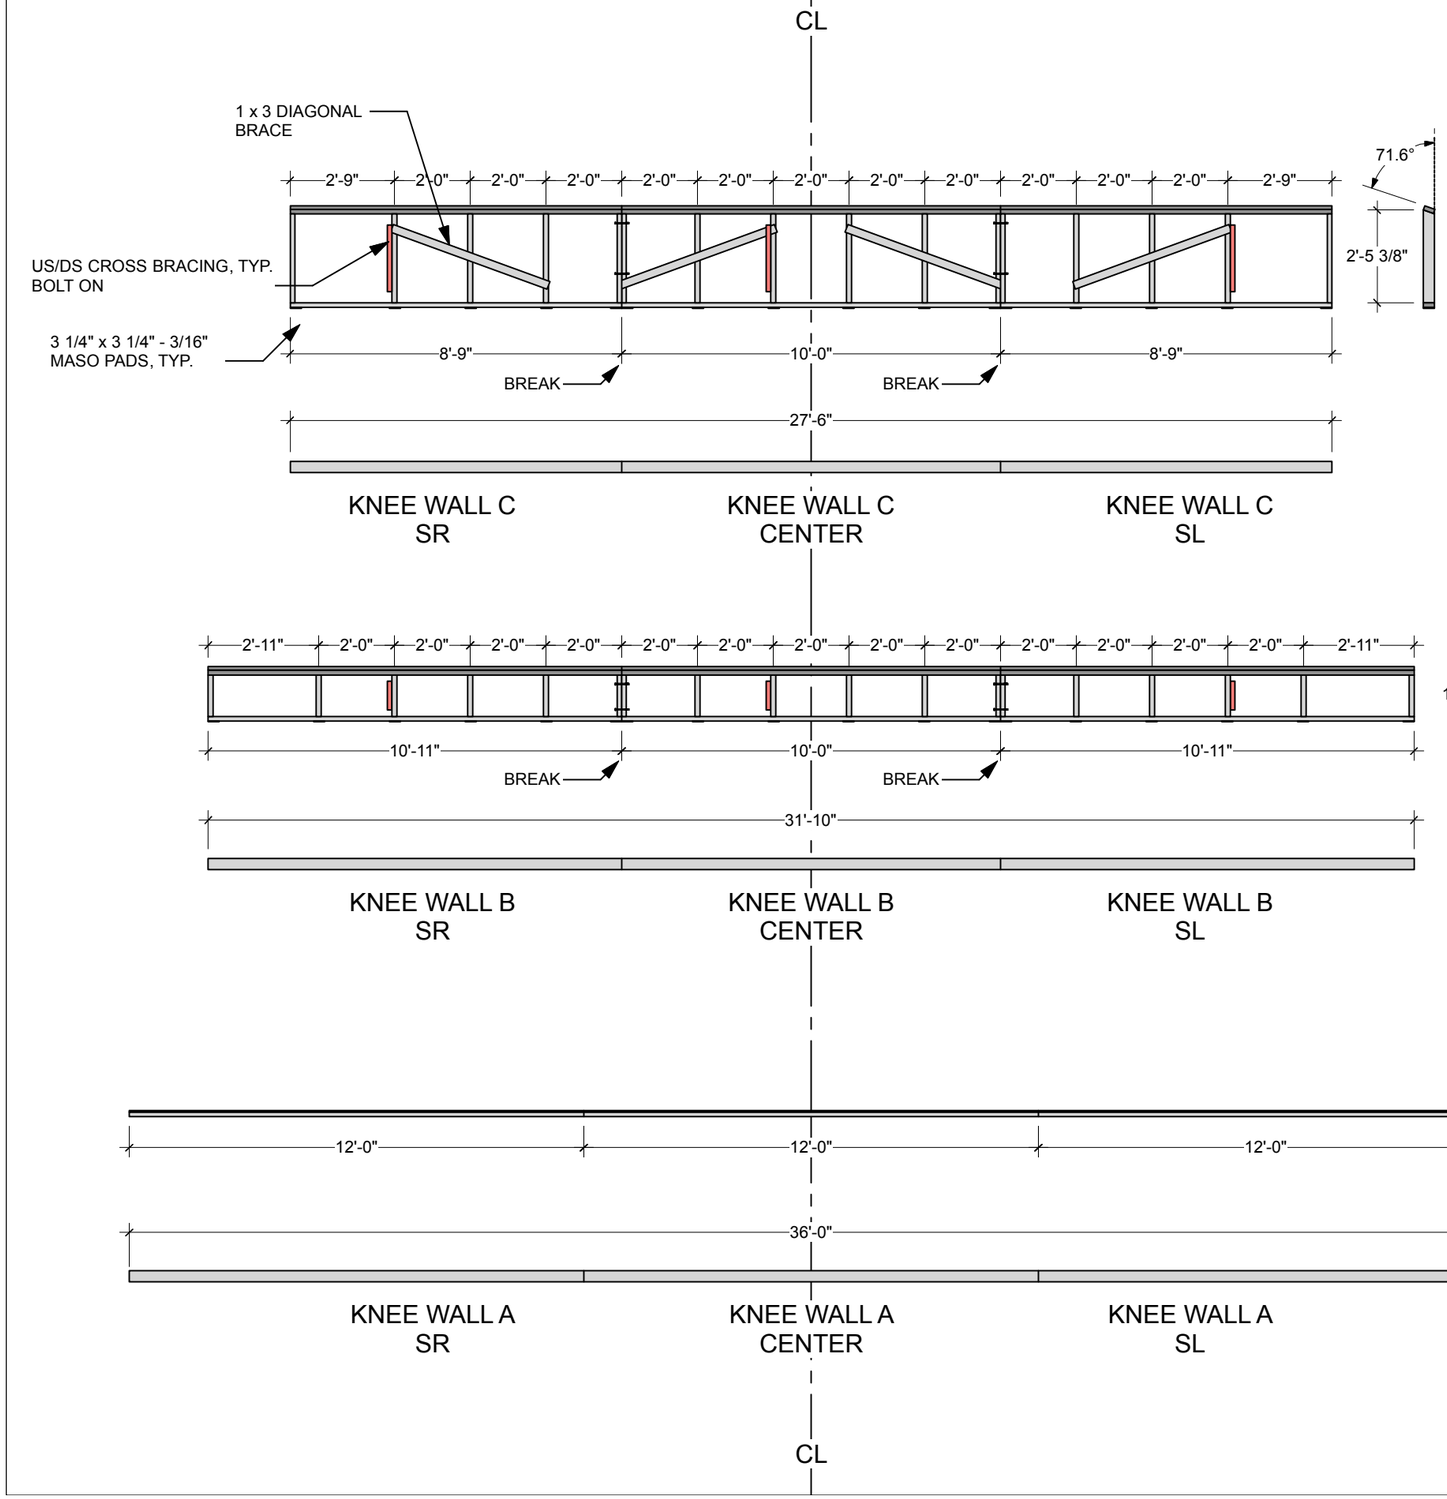

NOTES:
-BUILD EACH AS DRAWN
-SCREW AND GLUE ALL PERMANENT JOINTS
-BOLT ON US/DS CROSS BRACING
-ALL SURACES TO BE BLACK OR DARK GRAY

MATERIALS SLATED - C
12 - 2 X 4 X 10'
1 - 1 X 3 X 10'
SCRAP - 3/16" MASONITE
4 - 3/8" X 4" BOLTS W/ WASHERS AND NUTS

MATERIALS SLATED - B
4 - 2 X 4 X 8'
2 - 2 X 4 X 10'
4 - 2 X 4 X 12'
SCRAP - 3/16" MASONITE
4 - 3/8" X 4" BOLTS W/ WASHERS AND NUTS

MATERIALS SLATED - A
2 - 2 X 4 X 12'
1/2 SHEET - 1/2" PLYWOOD

DECK KNEE WALLS A, B, C

2018-1-12
SCALE 0'-1/4" = 1'-0"
PAPER SIZE - 11 X 17

I DREAM
DES: KEVIN DEPINET